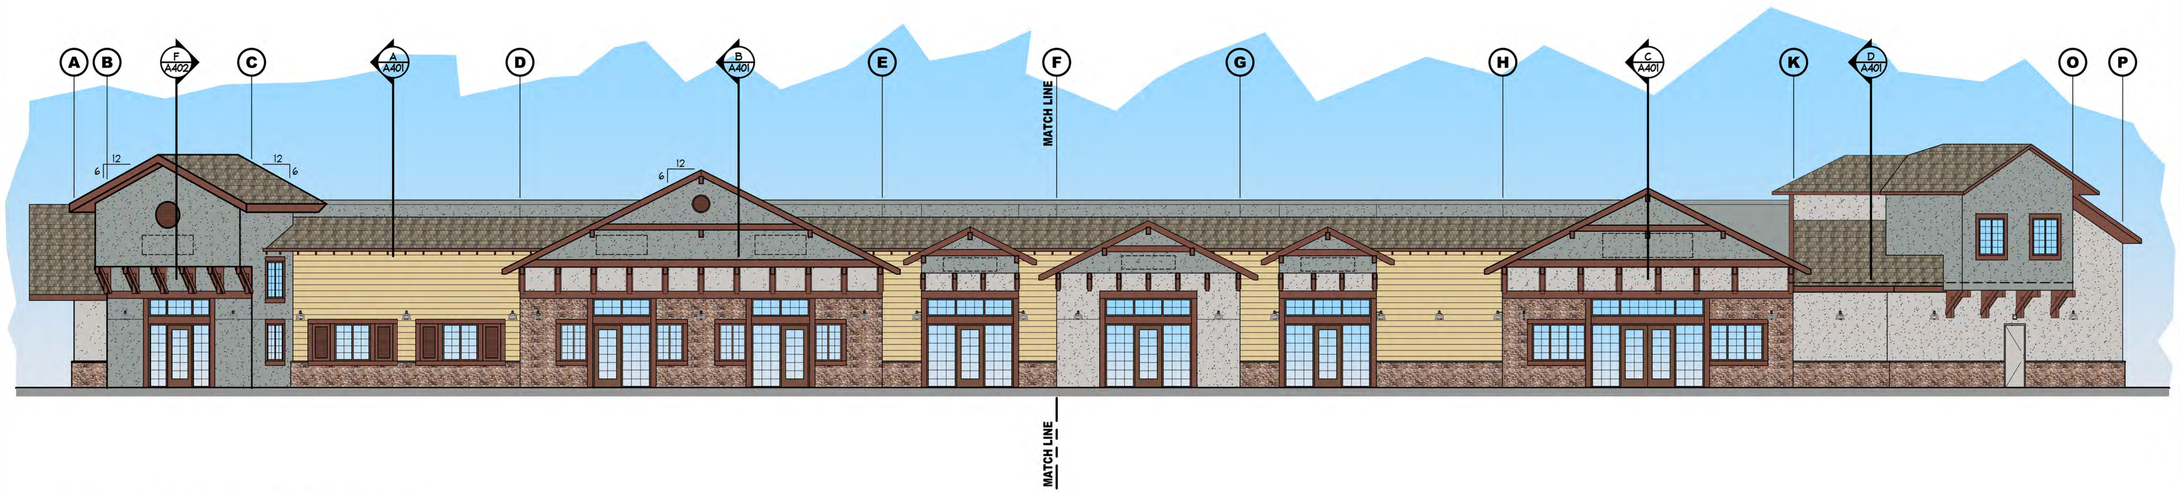

18 **OVERALL WEST ELEVATION - SEE A301**

SCALE: 1/8" = 1'-0"

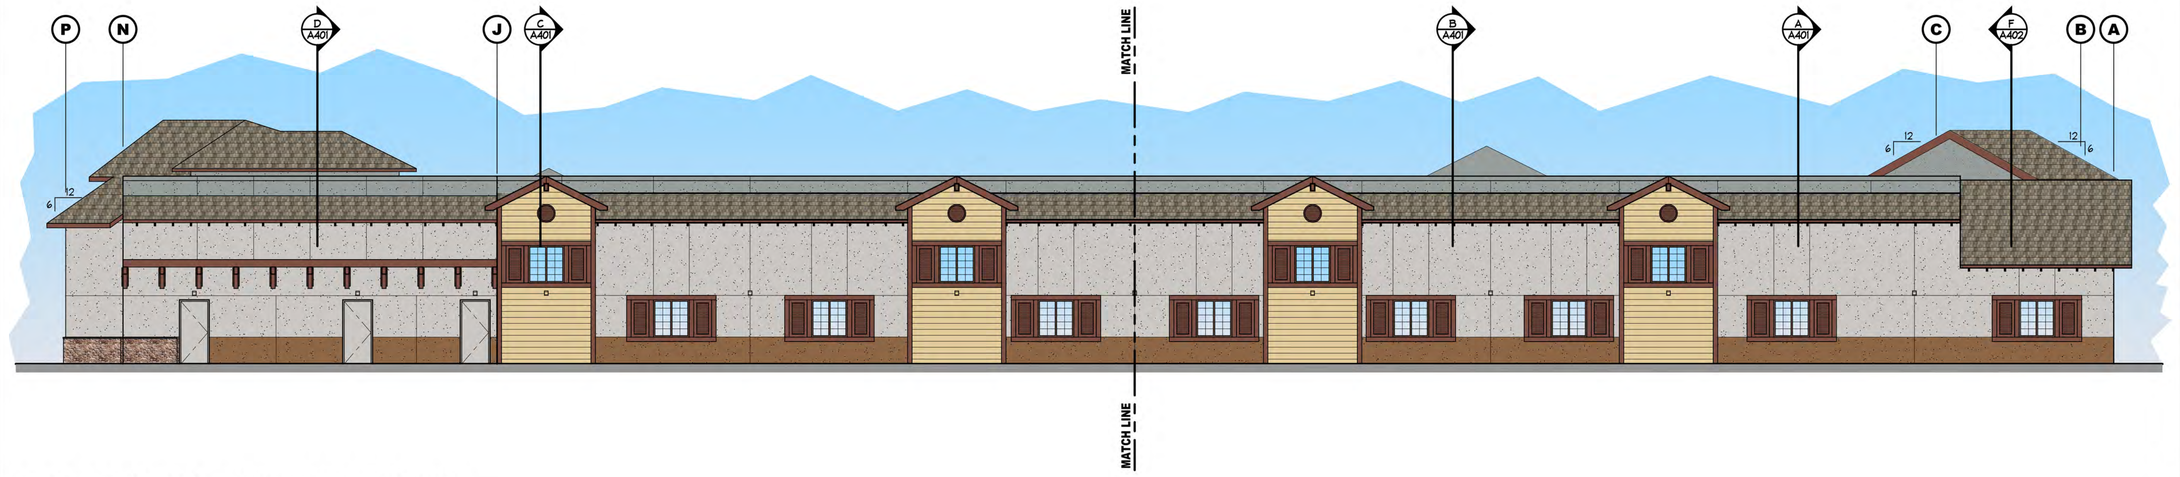

20 **OVERALL EAST ELEVATION - SEE A302**

SCALE: 1/8" = 1'-0"

K12 Architects, Inc
3090 Fite Circle, #104
Sacramento, CA 95827
PH:(916) 455-6500 FAX:(916) 455-8100

CONSULTANTS:

CONTRACTOR:

PROJECT:

FIDDYMENT PLAZA

NEW CONVENIENCE STORE WITH FUELING, SHELL RETAIL TENANT SPACE

4701 Fiddyment Road
Roseville, California 95747

DEVELOPER:

DHILLON AND SONS ENTERPRISES

201 Bellingham ct
Lincoln, CA 95648

REVISIONS:

PROFESSIONAL SEALS:

STATE OF CALIFORNIA
KURT WAGENKNECHT
C-14729
NOVEMBER, 2019
RENEWAL DATE
LICENSED ARCHITECT

PROJECT NUMBER: **16-021**

PROJECT DATE: **8-10-2018**

SHEET CONTENTS:

OVERALL EXTERIOR EAST & WEST ELEVATIONS

SHEET NUMBER:

A300